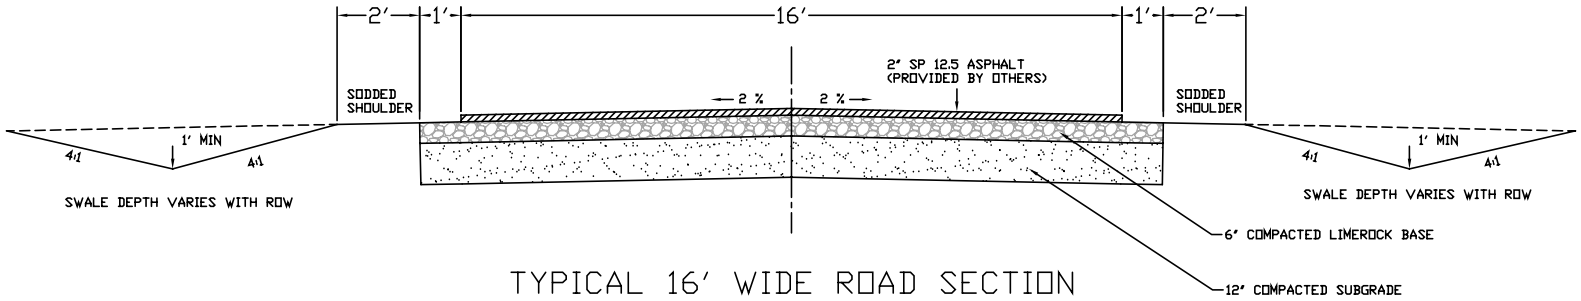


TYPICAL 16' WIDE ROAD SECTION

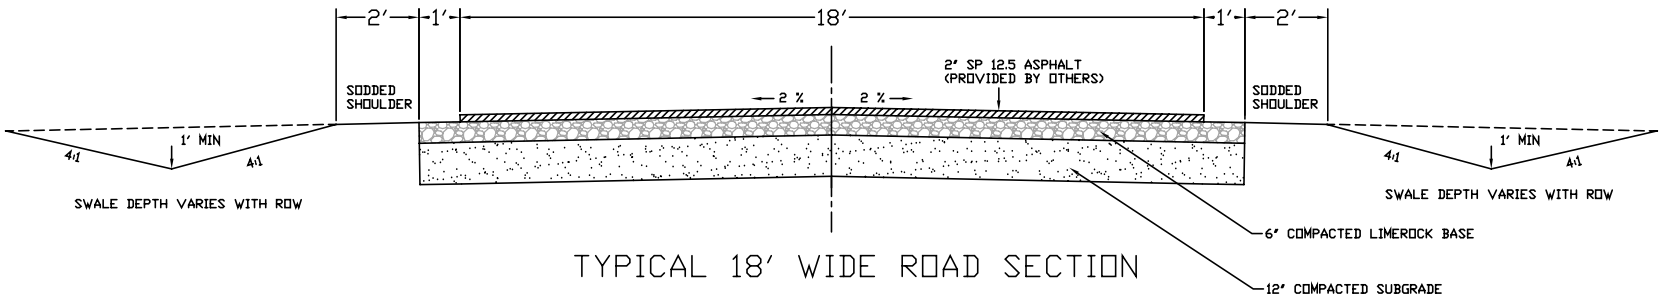


TYPICAL 18' WIDE ROAD SECTION

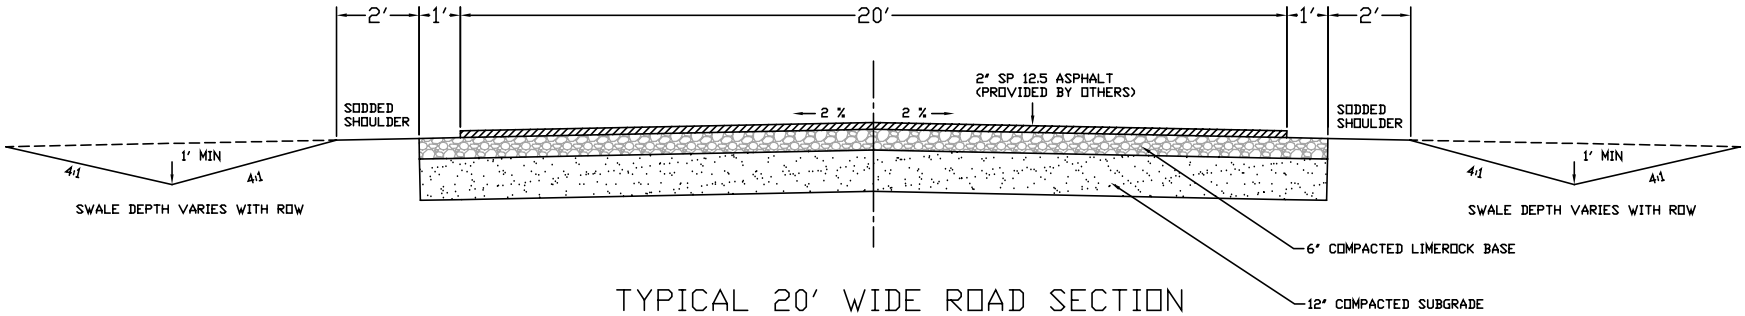


TYPICAL 20' WIDE ROAD SECTION